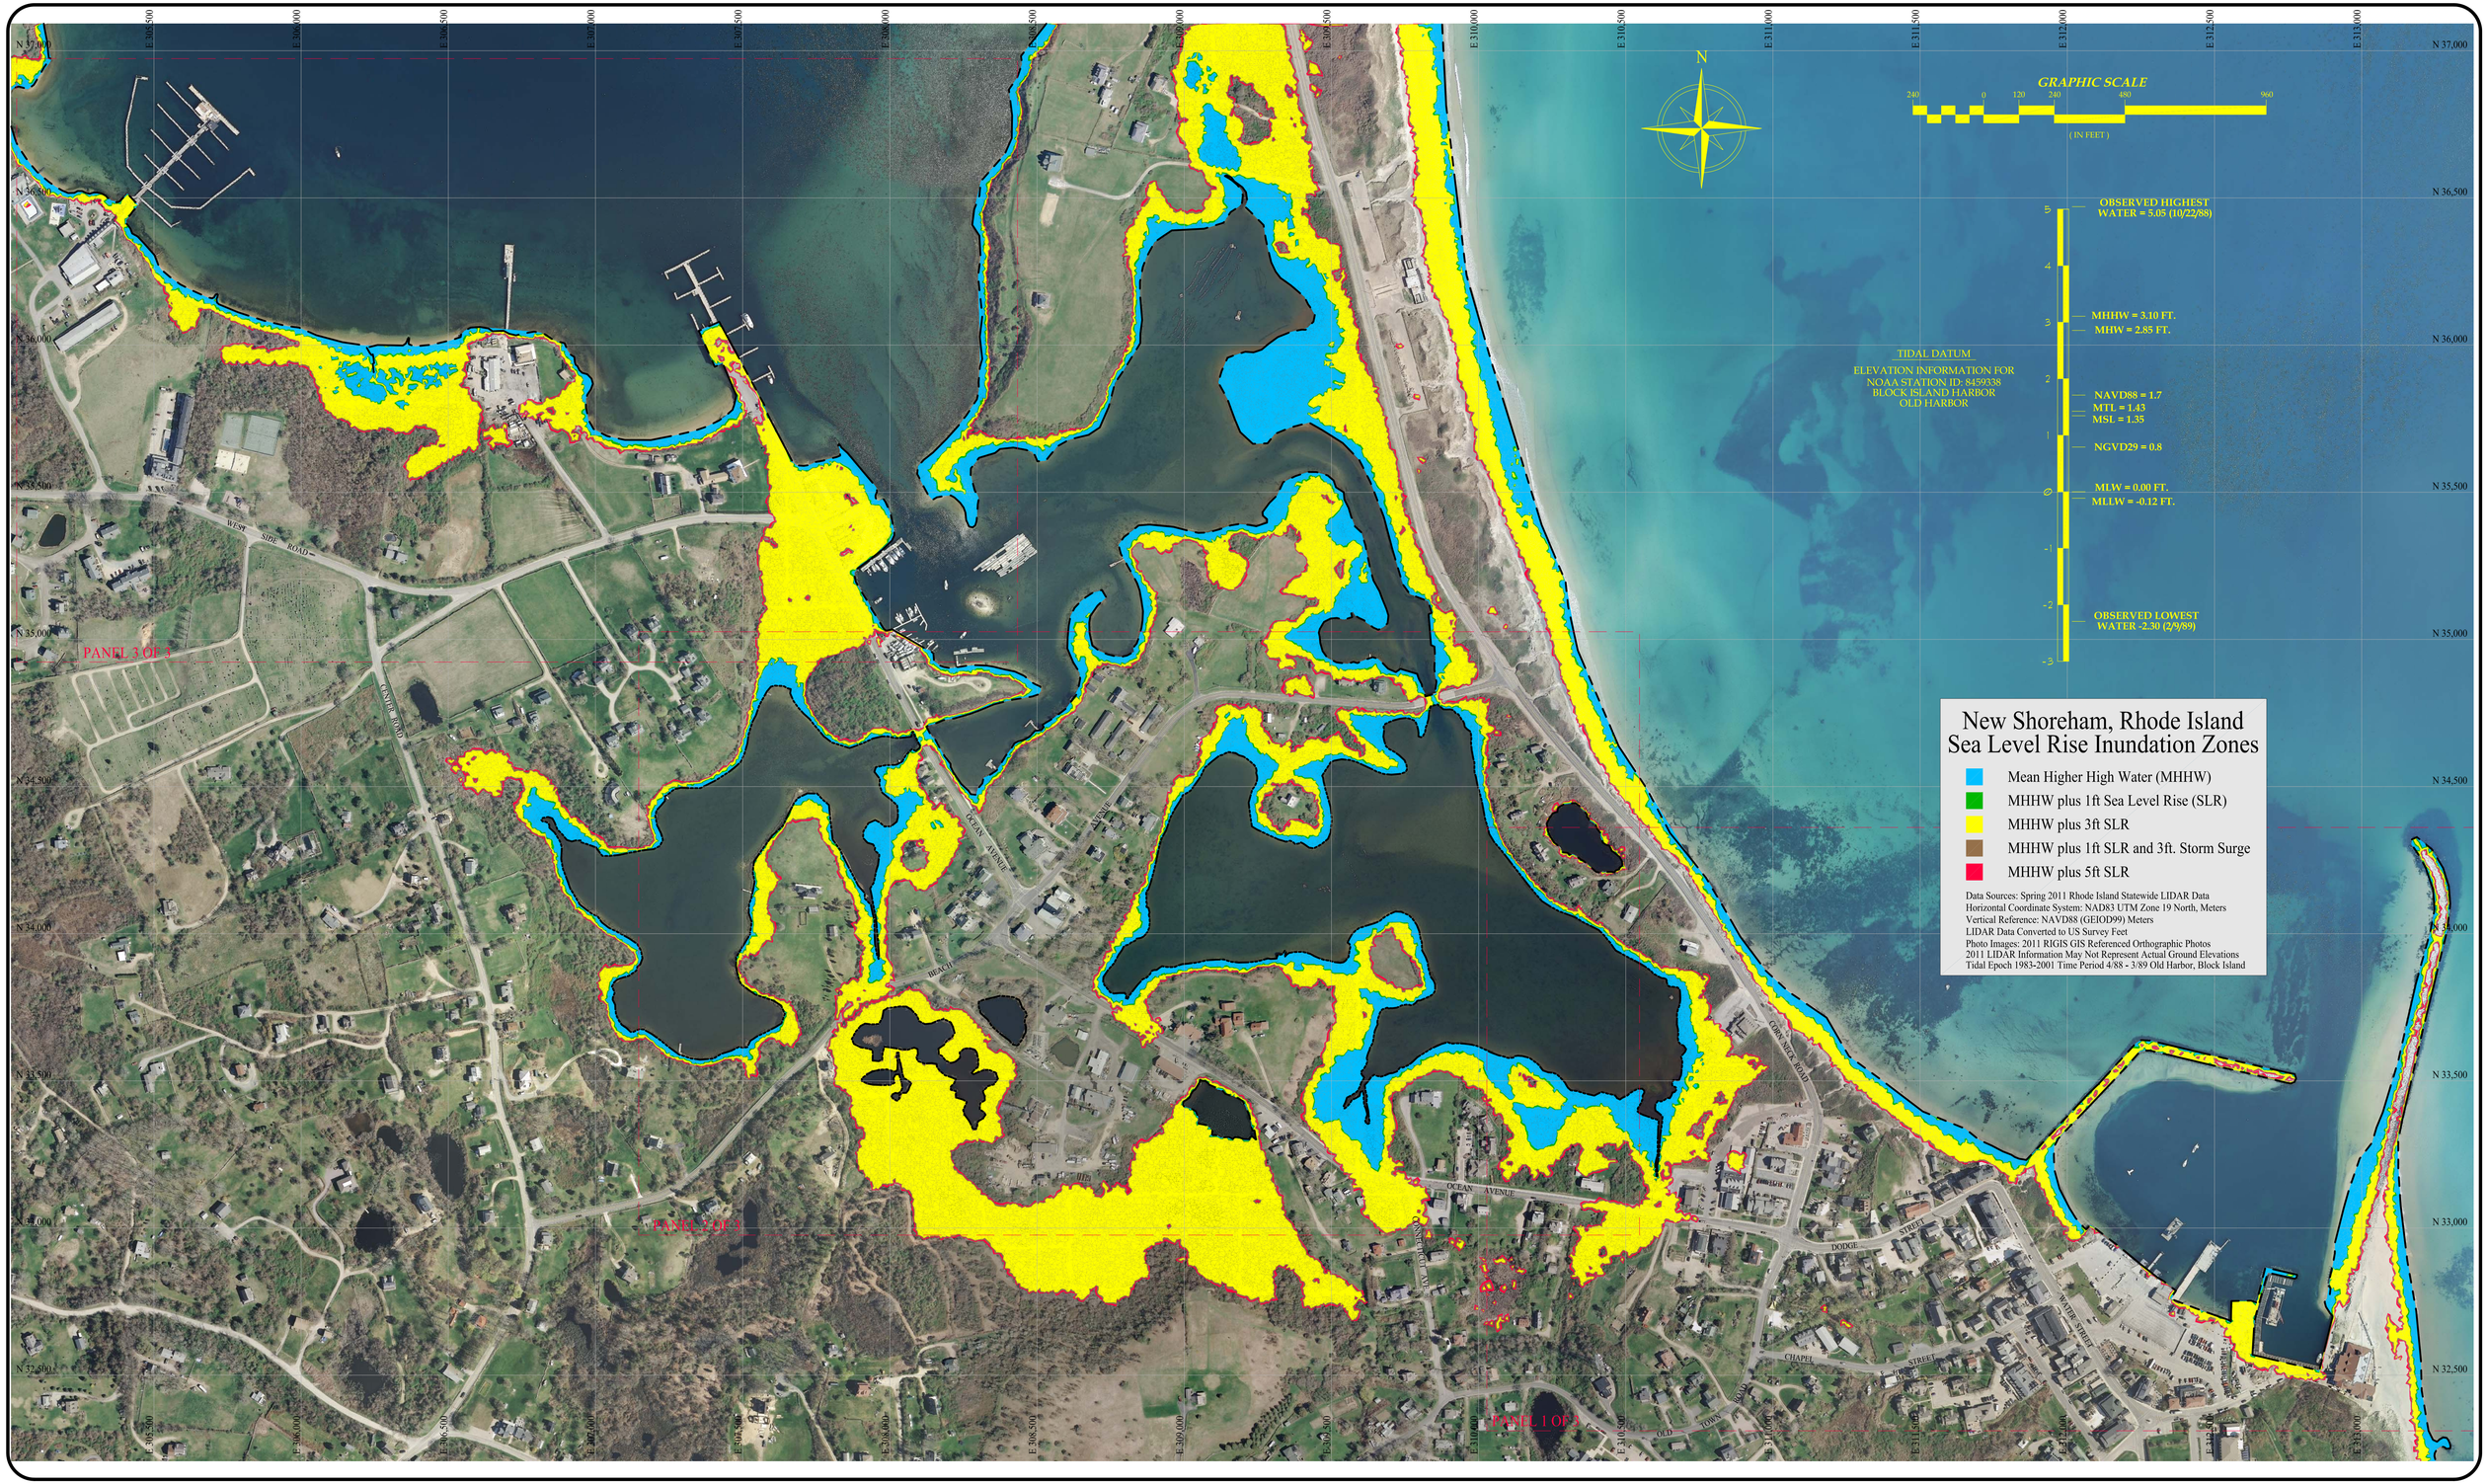


***New Shoreham, Rhode Island***

*PREPARED FOR:*
*Town of New Shoreham*
*P.O. Drawer 220, Block Island, Rhode Island*

*PREPARED BY:*
*FAIRBANKS ENGINEERING, CORP.*
*42 COBBLESTONE HILL ROAD*
*EXETER, RI 02822*
*Phone: 401.294.3484* *email: rfairbanks@fairbankseng.com*

*Not to Scale*

REVISIONS

**BLOCK ISLAND HARBORS SEA LEVEL RISE ADAPTATION STUDY**
**OVERALL PLAN - INDICATING SLR FLOODING IMPACTS**

| DESIGNED BY: | DATE: | CHECKED BY: | DATE: |
|---|---|---|---|
| R. ST. JEAN | 10/21/2012 | | |
| SCALE: 1 INCH = 240 FEET | | CONST. REV. | DATE: |

SHT NO. 2 OF ___

FIGURE 3