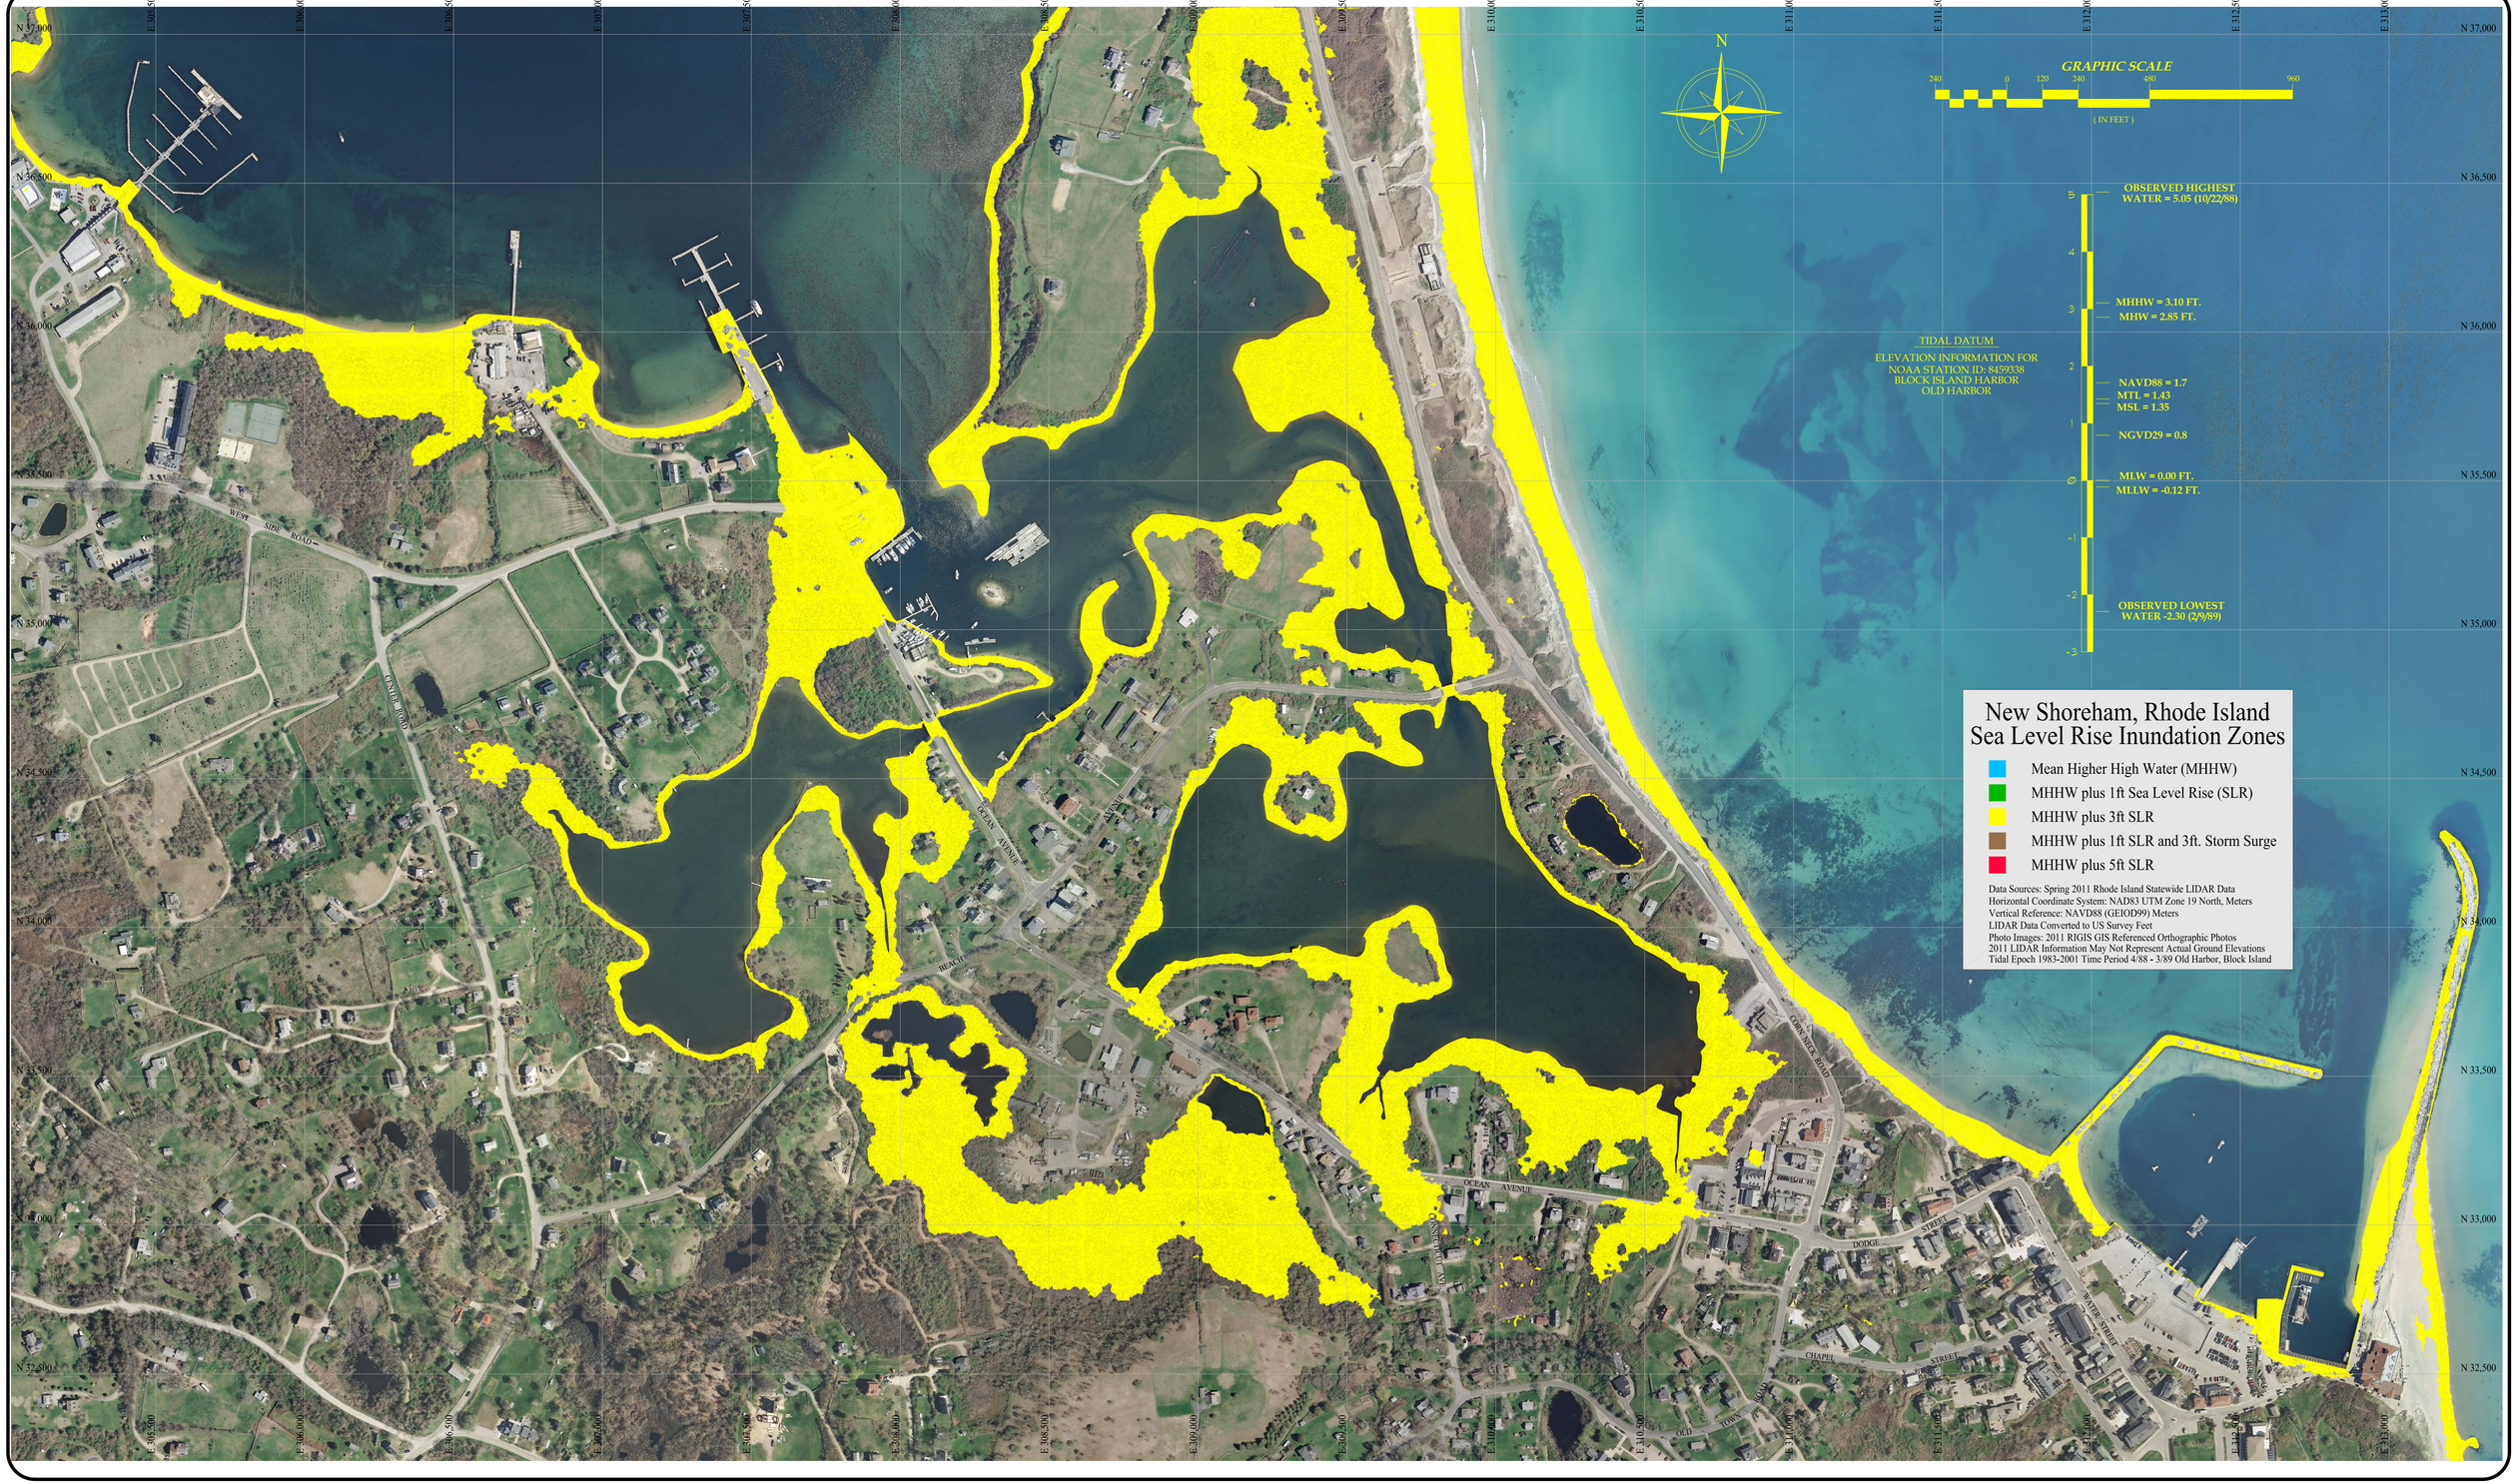

New Shoreham, Rhode Island

PREPARED FOR:
Town of New Shoreham
P.O. Drawer 220, Block Island, Rhode Island

PREPARED BY:
FAIRBANKS ENGINEERING, CORP.
42 COBBLESTONE HILL ROAD
EXETER, RI 02822
Phone: 401.294.3484 *email: rfairbanks@fairbankseng.com*

REVISIONS

BLOCK ISLAND HARBORS SEA LEVEL RISE ADAPTATION STUDY
OVERALL PLAN - 3 FOOT SLR

DESIGNED BY:	DATE:	CHECKED BY:	DATE:
R. ST. JEAN	10/21/2012		
SCALE: 1 INCH = 240 FEET		CONST. REV.	DATE:

SHT NO. 7 OF ___

FIGURE 8